Annexure 2
Plan 2

PLAN 2

PLAN

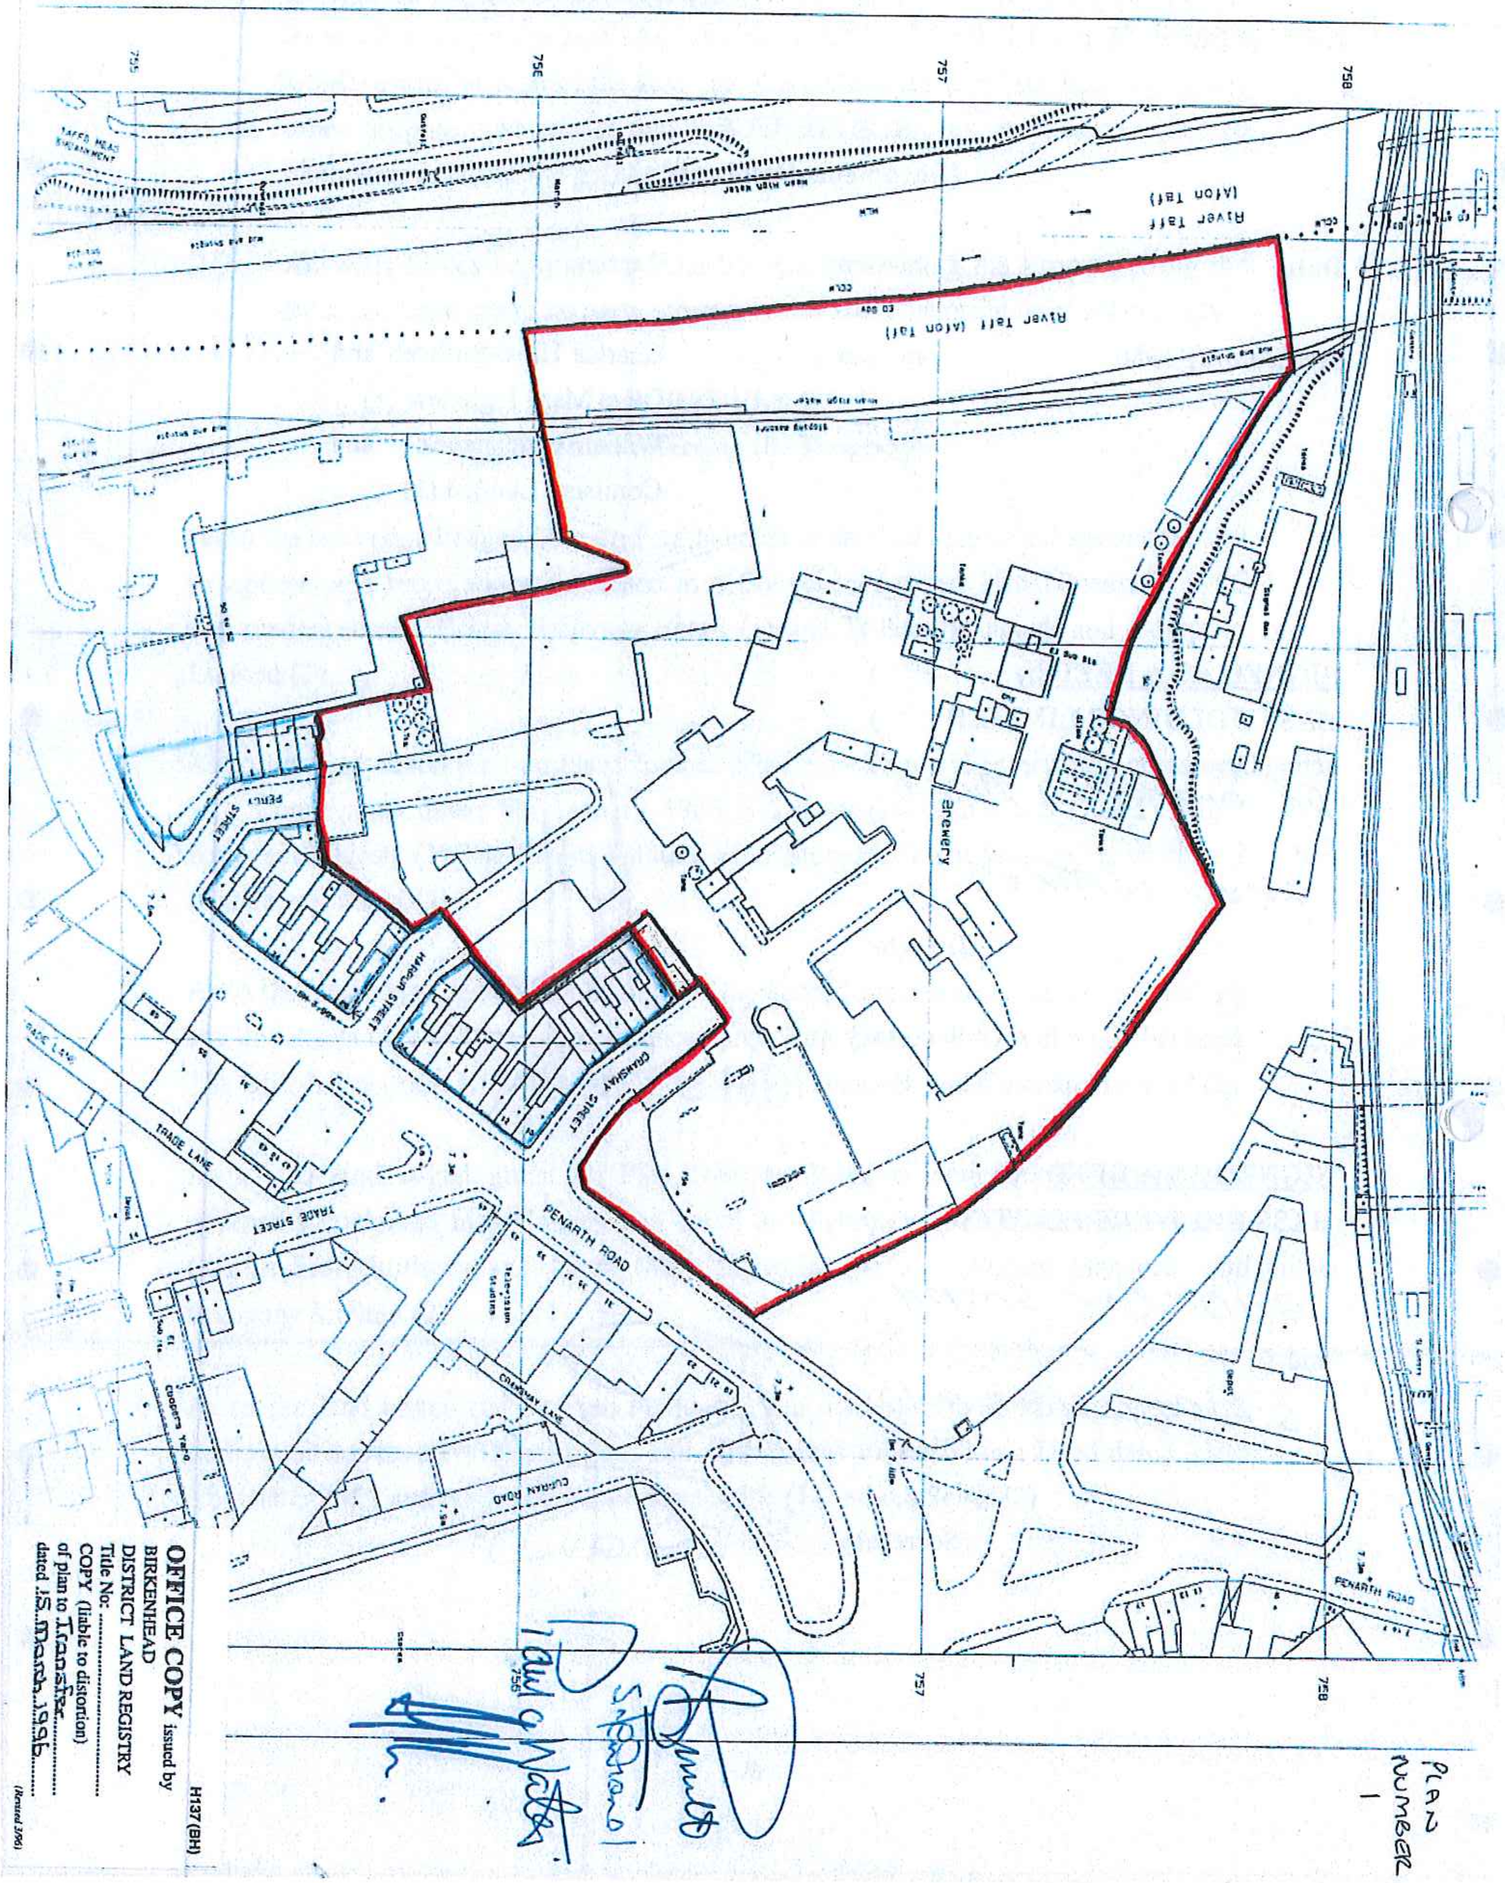

This official copy is incomplete without the preceding notes page.

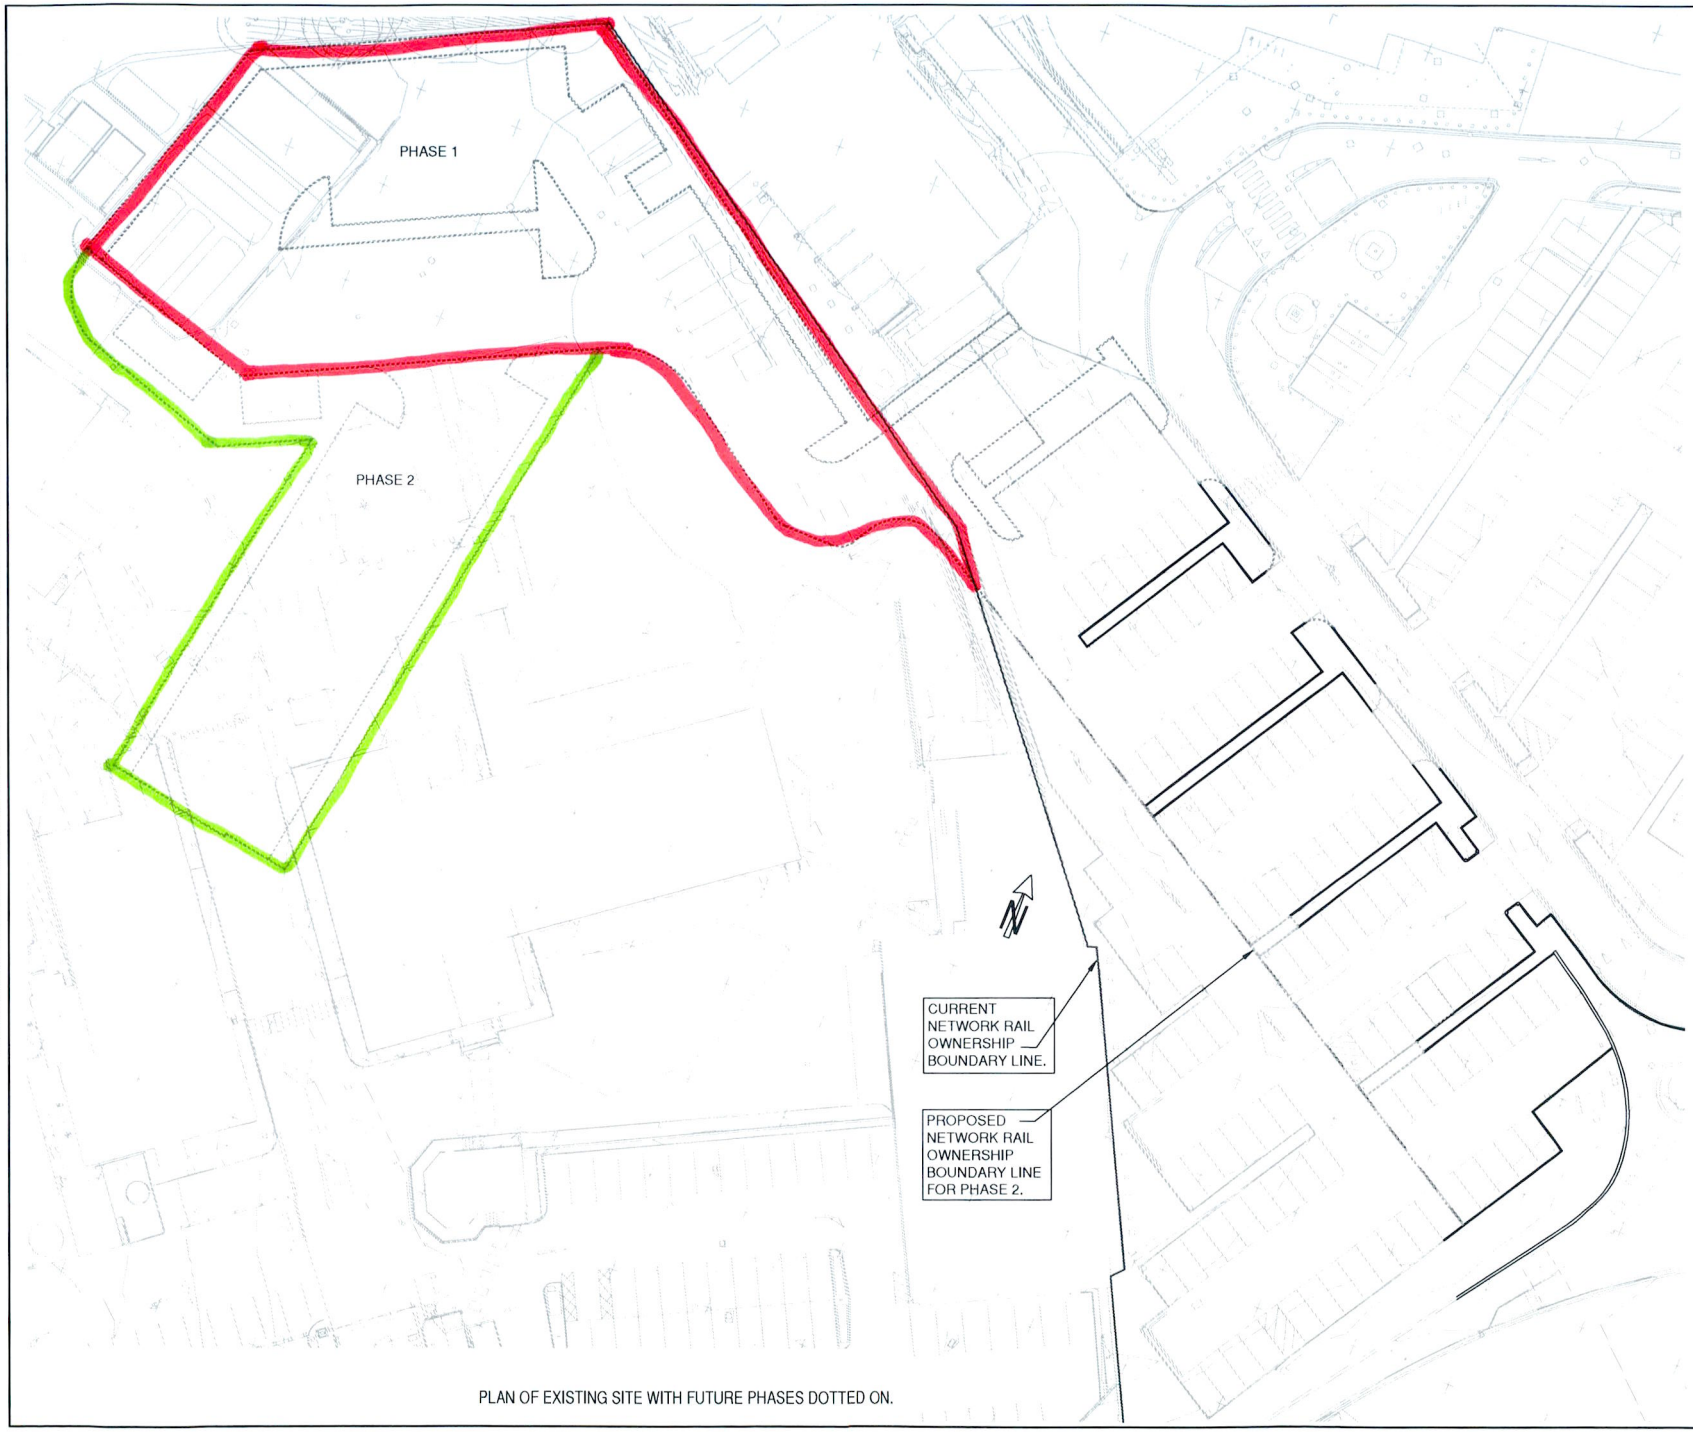

PLAN OF EXISTING SITE WITH FUTURE PHASES DOTTED ON.

NOTE THE PROPERTY OF THE DRAWING AND DESIGN IS VESTED IN BINGHAM HALL PARTNERSHIP LIMITED AND MUST NOT BE COPIED OR REPRODUCED IN ANY WAY WITHOUT THEIR WRITTEN CONSENT

NOTES.

1. THIS DRAWING IS TO BE READ IN CONJUNCTION WITH ALL RELEVANT BHPL AND ARCHITECTS DRAWINGS.
2. THIS DRAWING IS TO BE READ IN CONJUNCTION WITH ALL SPECIALISTS DRAWINGS.
3. THIS DRAWING IS TO BE READ IN CONJUNCTION WITH THE SITE INVESTIGATION REPORT.
4. ALL ROAD SUB-GRADE FORMATIONS TO BE PROVEN BY CBR TESTING AT INTERVALS AS REQUIRED BY BHPL.
5. THE CONTRACTOR IS TO ADHERE TO ALL RELEVANT HEALTH AND SAFETY REQUIREMENTS AND CURRENT REGULATIONS AT ALL TIMES.
6. ALL MANHOLE COVERS WITHIN ROADS AND PROPOSED ADOPTED MANHOLES TO BE HEAVY DUTY D400 COVERS.
7. THE DEVELOPER MUST SATISFY THEMSELVES THAT WORKS ARE BEING CARRIED OUT WITHIN THEIR LAND OWNERSHIP AND NOT A THIRD PARTIES LAND OWNERSHIP.
8. IF IN DOUBT PLEASE ASK.

LEGEND

PHASE 1 CAR PARK

PHASE 2 CAR PARK

EXISTING CAR PARK

ALL WORK TO COMPLY WITH DOT HIGHWAY SPEC.

PROJECT TITLE	TEMPORARY CAR PARK, CENTRAL QUAY, CARDIFF		
PROJECT NUMBER	6644-BHP-00-XX-DR-S-(60)001		REV: A
DOCUMENT REF No			
LOCATION	CARDIFF CENTRAL STATION		
TER		MILEAGE	
OS (2D) REFERENCE	318160 175680	STRUCTURE NUMBER	
ORIGINATOR	CHECKER	APPROVER	CONTRACTOR CRR

Rev	By	Date	Revision
A	DB	16-11-18	REVISED PHASE 2, RENAMED FROM 005 TO 001

Bingham Hall
PARTNERSHIP LTD

Consulting Civil & Structural Engineers
2 Trident Court,
East Moors Road,
Ocean Park,
Cardiff,
CF24 5TD.
Telephone: (029) 2048 8588
Fax: (029) 2048 8565

Project Title: TEMPORARY CAR PARK, CENTRAL QUAY, CARDIFF.

Drawing Title: EXISTING TOPOGRAPHICAL SURVEY

Architect: RIO ARCHTECTS

Client: RIGHTACRES PROPERTY

Drawing Status: DESIGN FOR APPROVAL

Scale	Drawing Size	Drawn	Date	Checked
1:250	A1	LRJ	JUL' 18	DTH

Project No. - Originator - Zone - Level - Type - Role - Number	Rev
6644 - BHP - 00 - XX - DR - S - (60)001	A

Registered in England + Wales No. 05169101

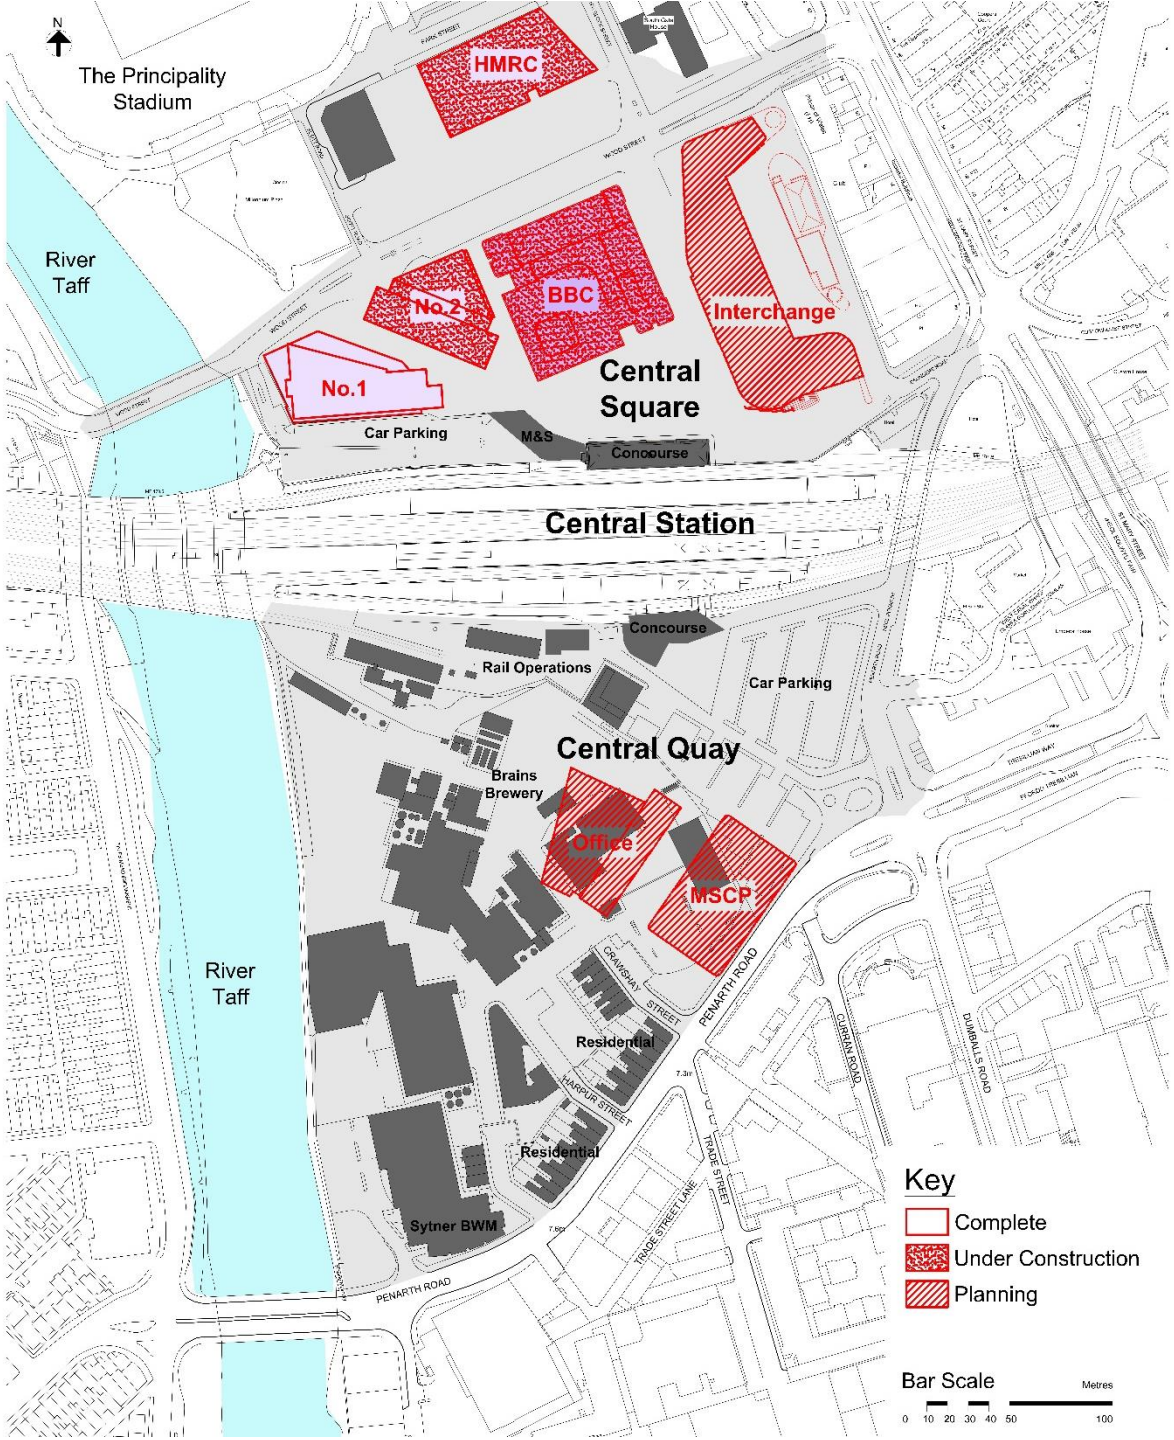

Current

ARUP